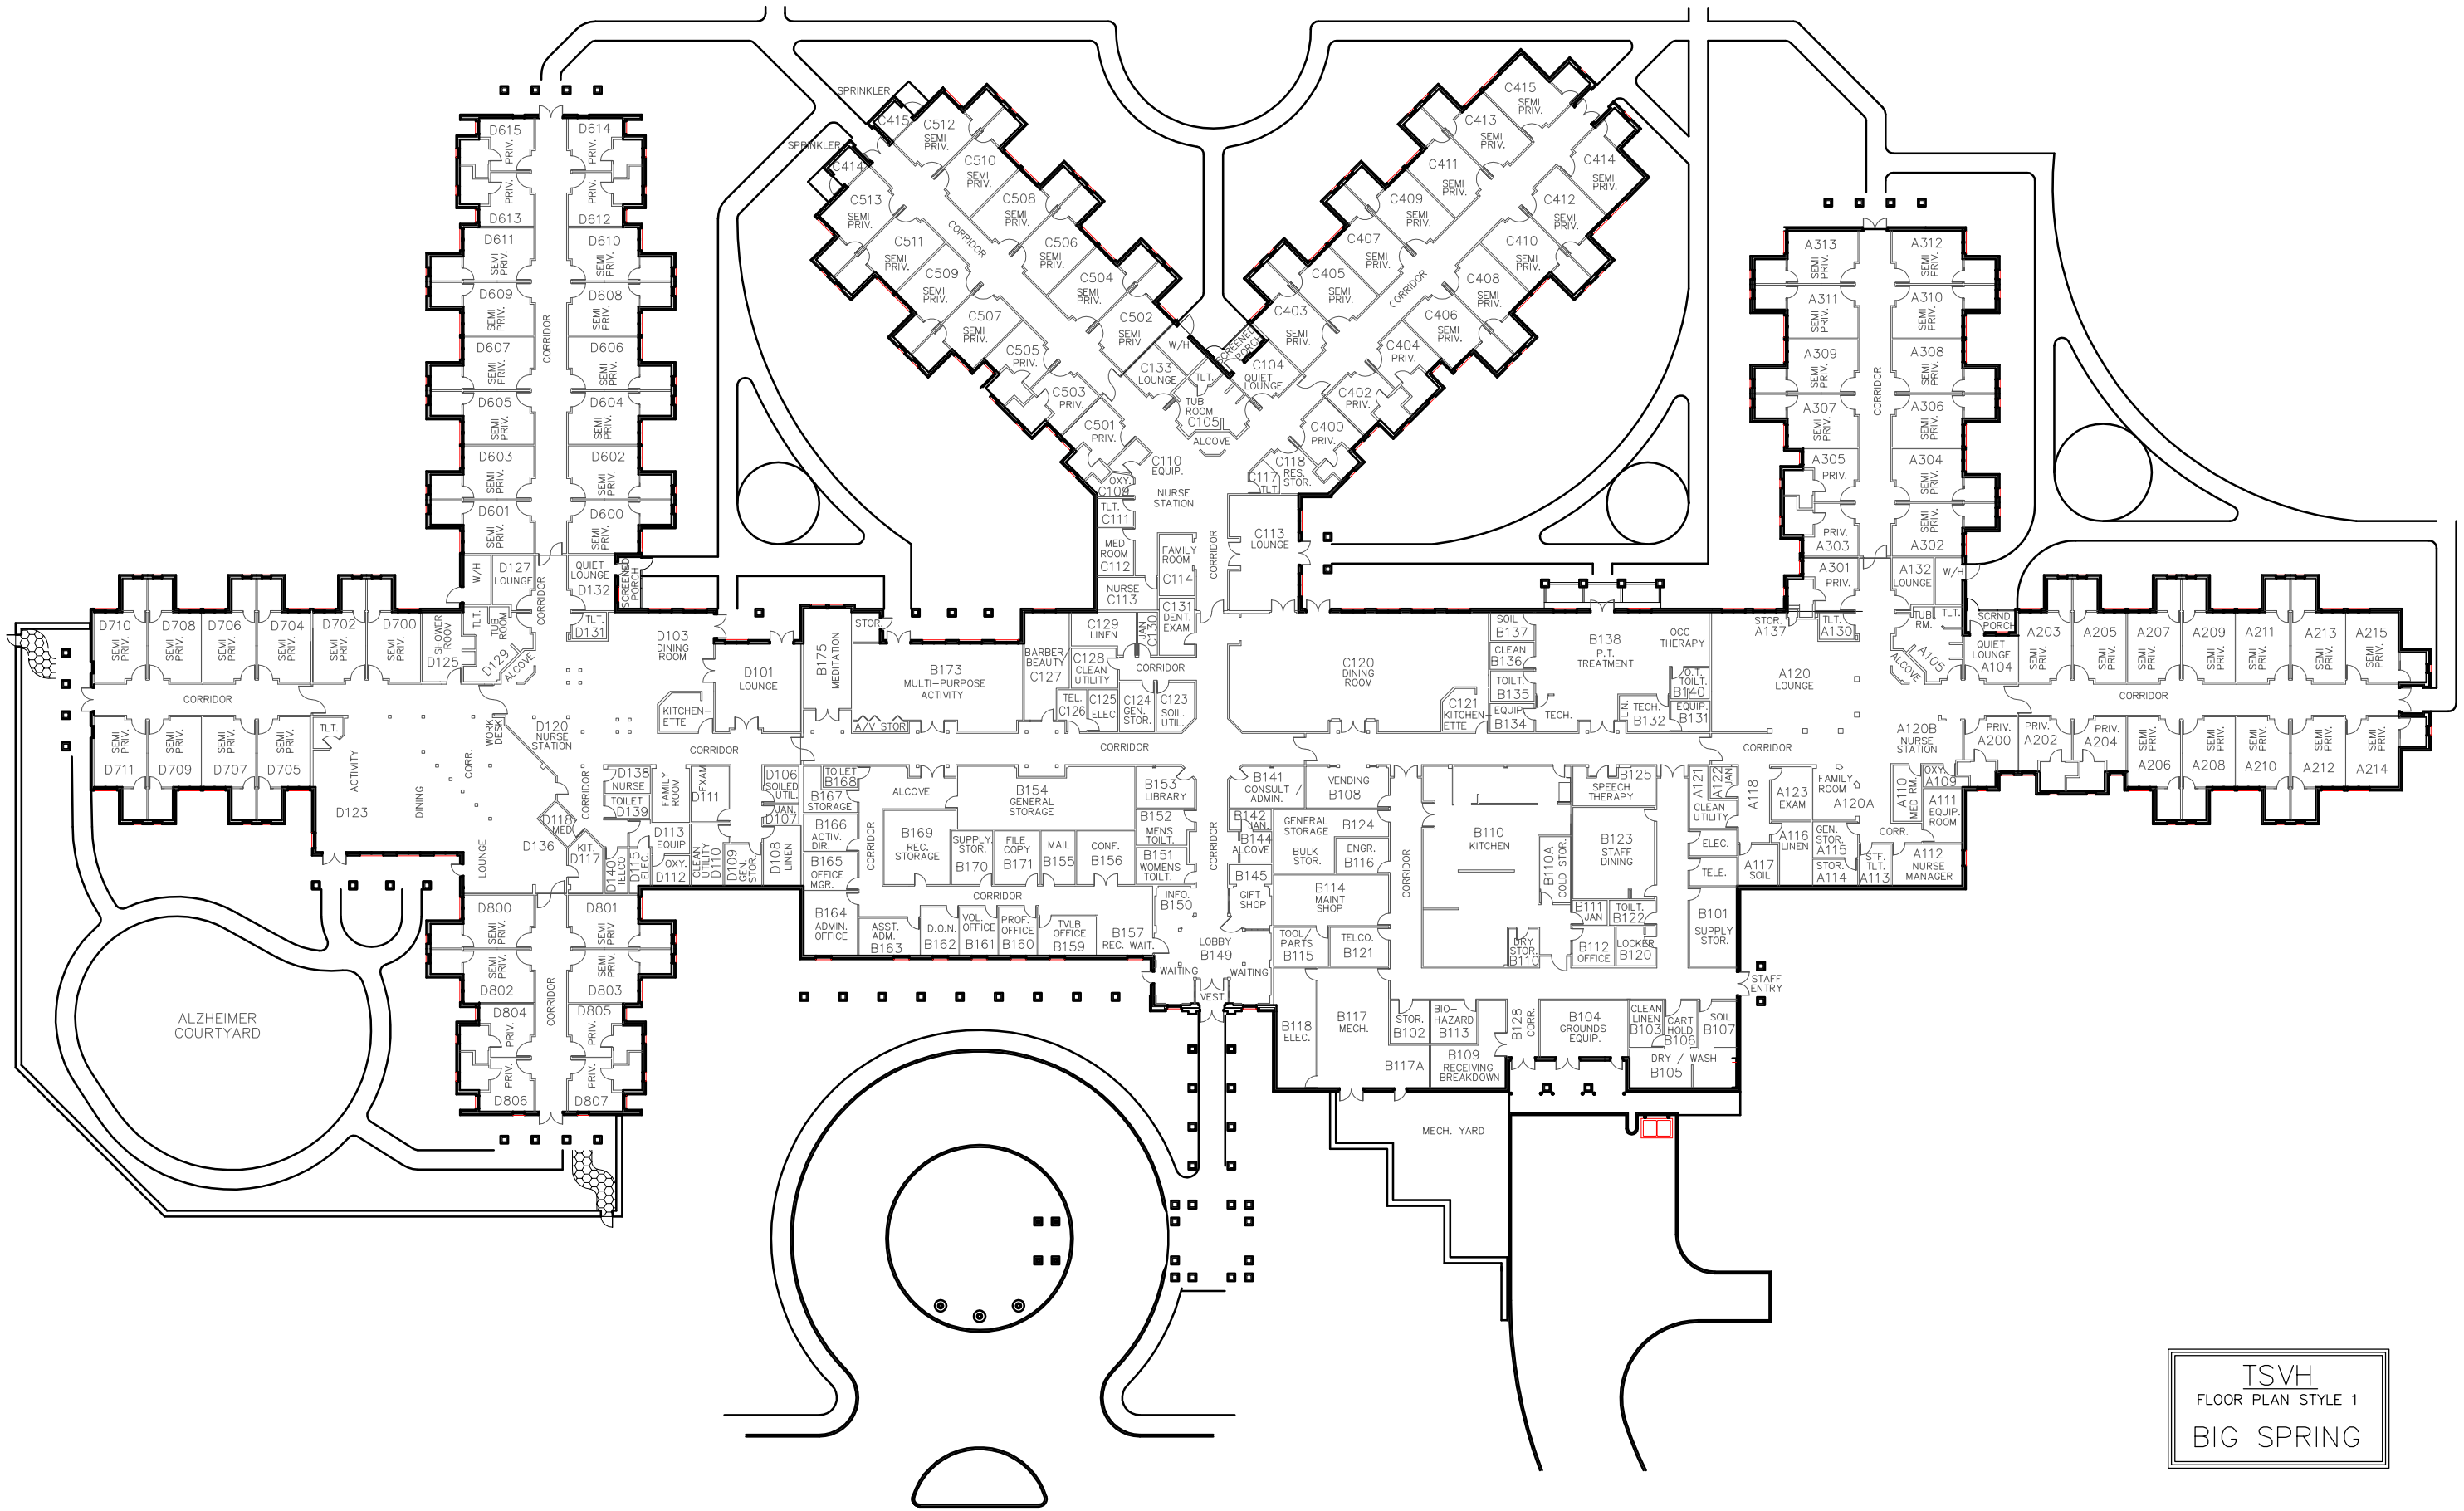
ALZHEIMER COURTYARD
CORRIDOR
D120 NURSE STATION
D103 DINING ROOM
D101 LOUNGE
B173 MULTI-PURPOSE ACTIVITY
B154 GENERAL STORAGE
B110 KITCHEN
C120 DINING ROOM
B138 P.T. TREATMENT
A120 LOUNGE
A120B NURSE STATION
B123 STAFF DINING
B117 MECH.
MECH. YARD
B109 RECEIVING BREAKDOWN
B149 LOBBY
B157 REC. WAIT.
B159 TVLB OFFICE
B160 PROF. OFFICE
B161 VOL. OFFICE
B162 D.O.N.
B163 ASST. ADM.
B164 ADMIN. OFFICE
B165 OFFICE MGR.
B166 ACTIV. DIR.
B167 STORAGE
B169 REC. STORAGE
B170 SUPPLY STOR.
B171 FILE COPY
B155 MAIL
B156 CONF.
B150 INFO.
B151 WOMENS TOILT.
B152 MENS TOILT.
B153 LIBRARY
B175 MEDITATION
C113 LOUNGE
C104 QUIET LOUNGE
C133 LOUNGE
C110 EQUIP.
C118 RES. STOR.
NURSE STATION
SPRINKLER
STAFF ENTRY
TSVH
FLOOR PLAN STYLE 1
BIG SPRING