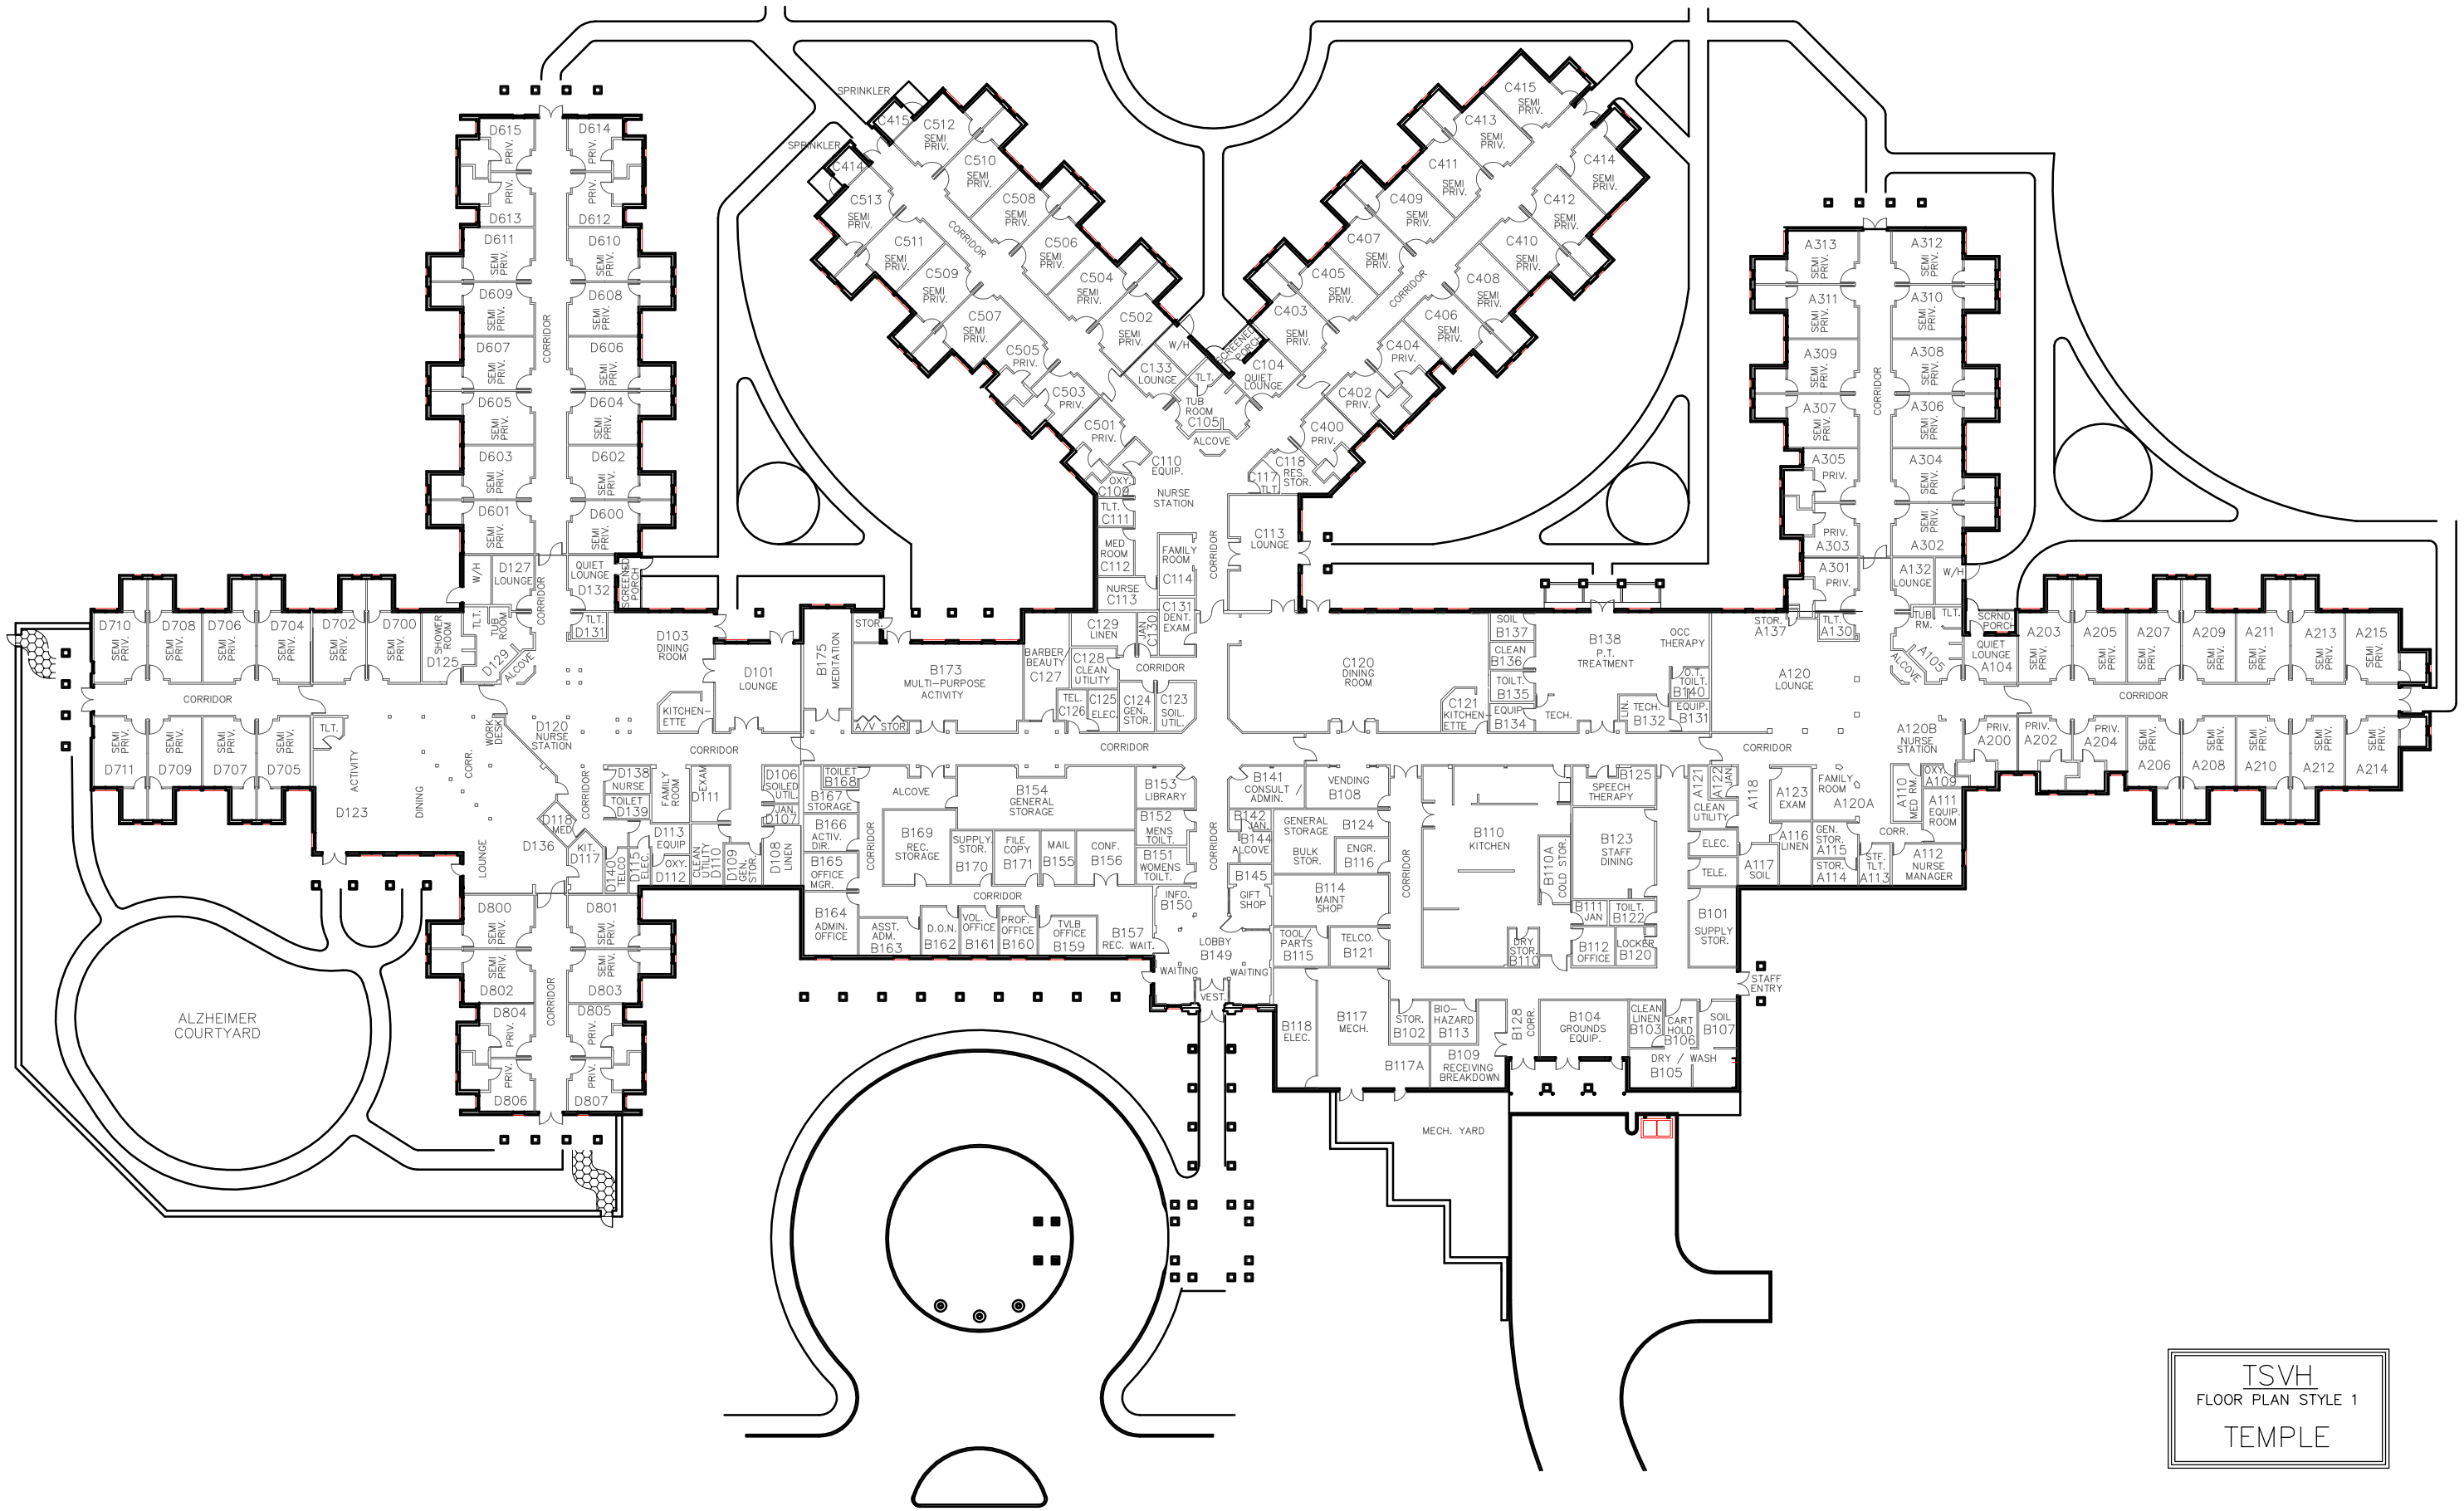

TSVH
FLOOR PLAN STYLE 1
TEMPLE